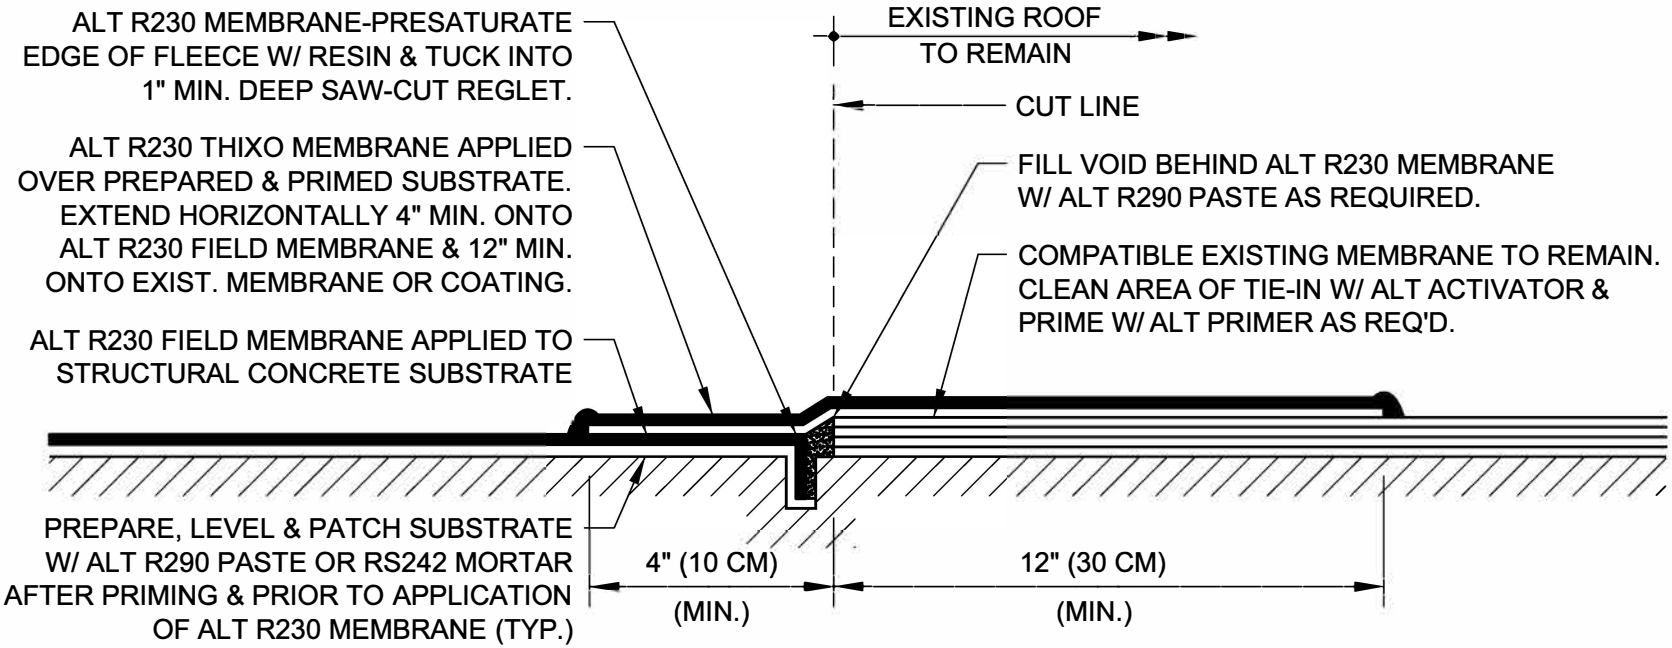

DRAWING NO.: **M-1F**

AM_01F

TIE-IN TO EXISTING NON-INSULATED ROOF

DRAWN BY: ALT Global

SCALE: N.T.S.

ISSUE DATE: 10-15-2014

REVISION: 0

ALT GLOBAL