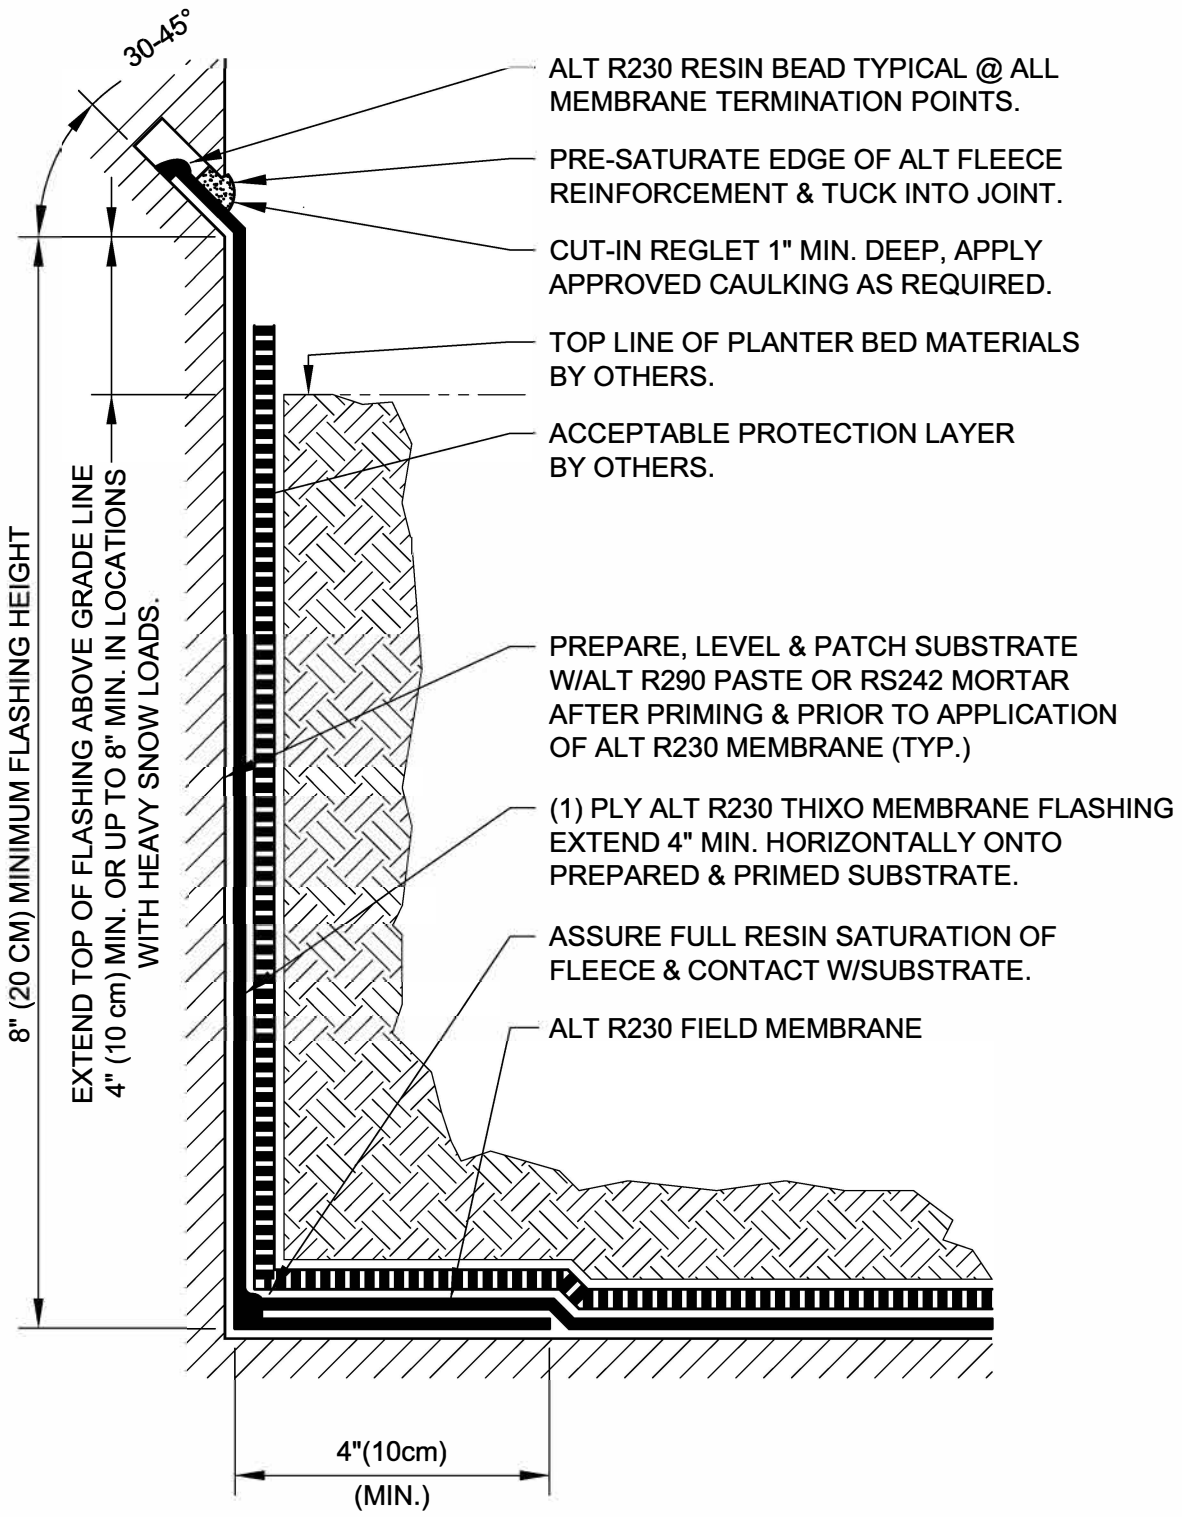

ALT GLOBAL	**PLANTER BOX BASE FLASHING AT BUILDING WALL**				DRAWING NO.: **G-PB1**
	REVISION	ISSUE DATE	SCALE	DRAWN BY	
	0	10-15-2014	N.T.S.	ALT Global	GE_PB01