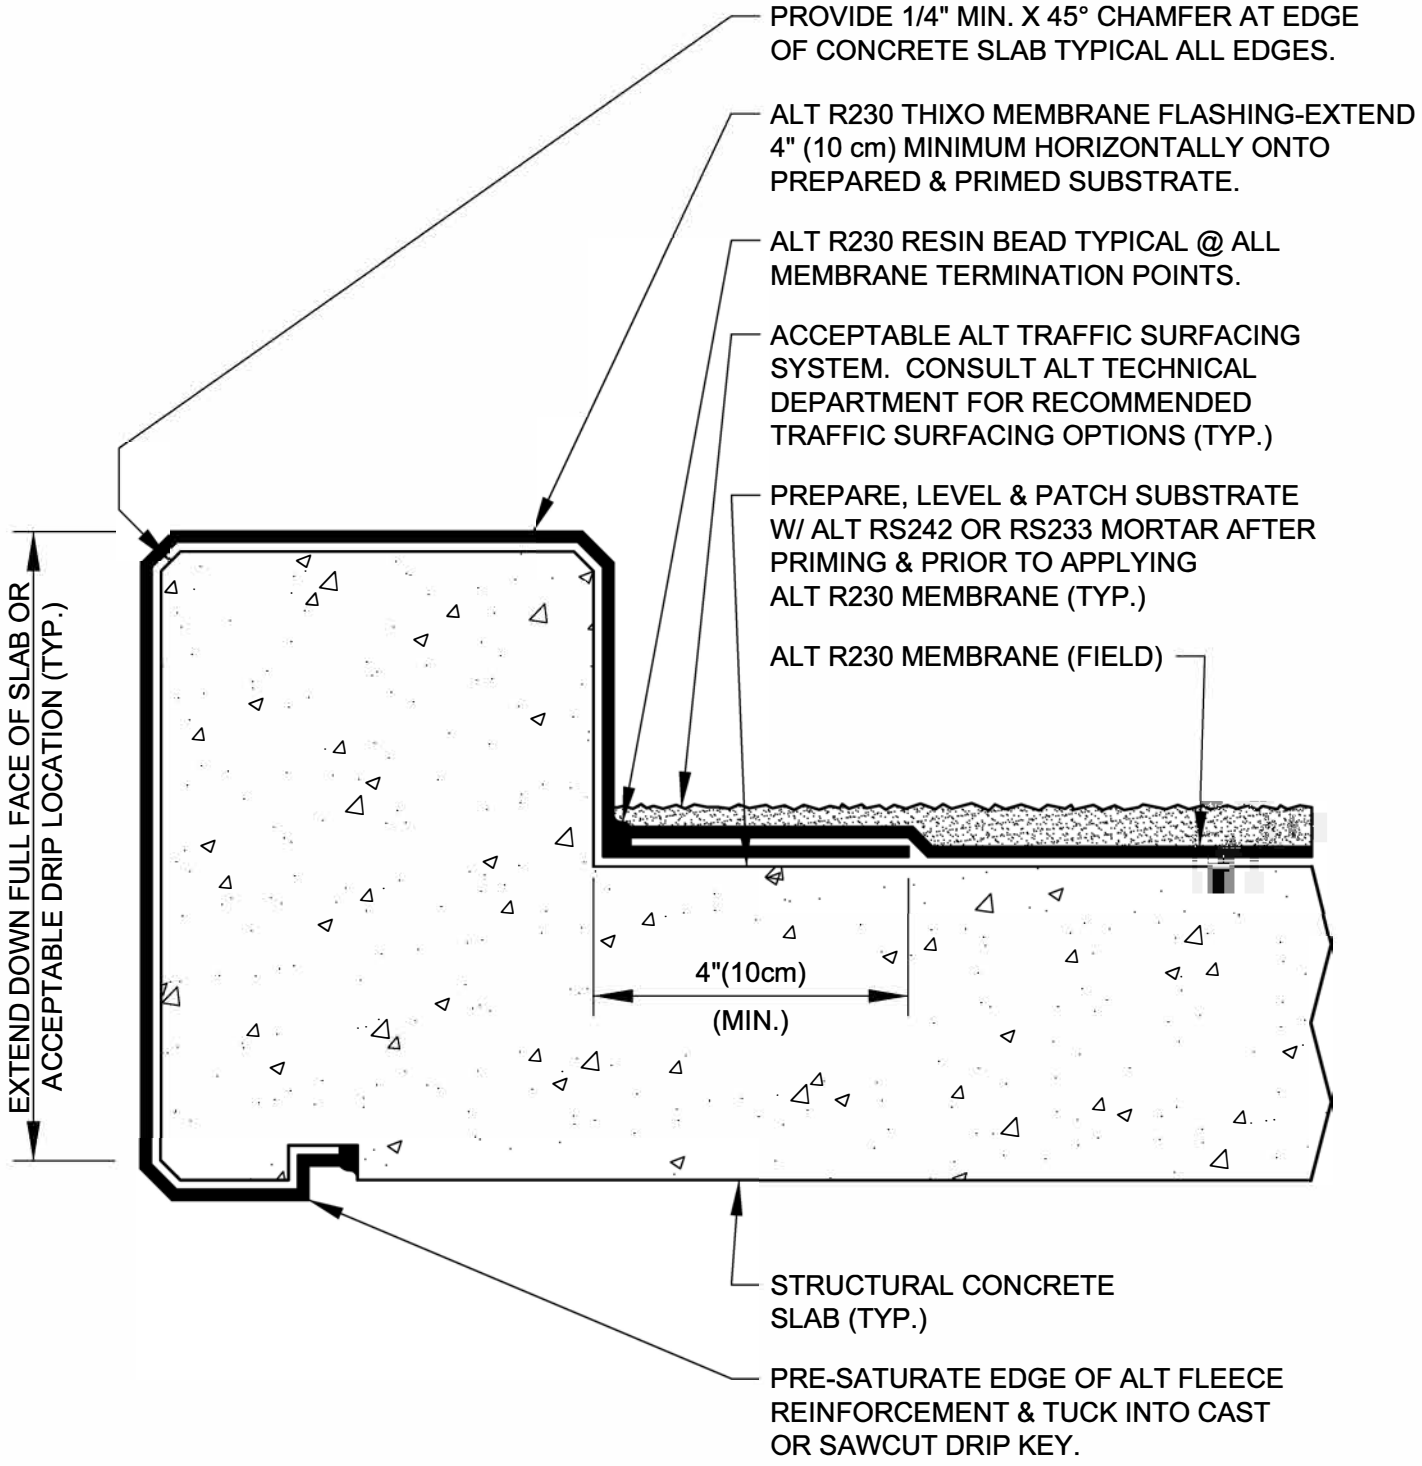

ALT GLOBAL	**CONCRETE BALCONY CURB FLASHING**			DRAWING NO.: **E-2C**
	REVISION 0	ISSUE DATE 10-15-2014	SCALE N.T.S.	DRAWN BY ALT Global

AE_02C