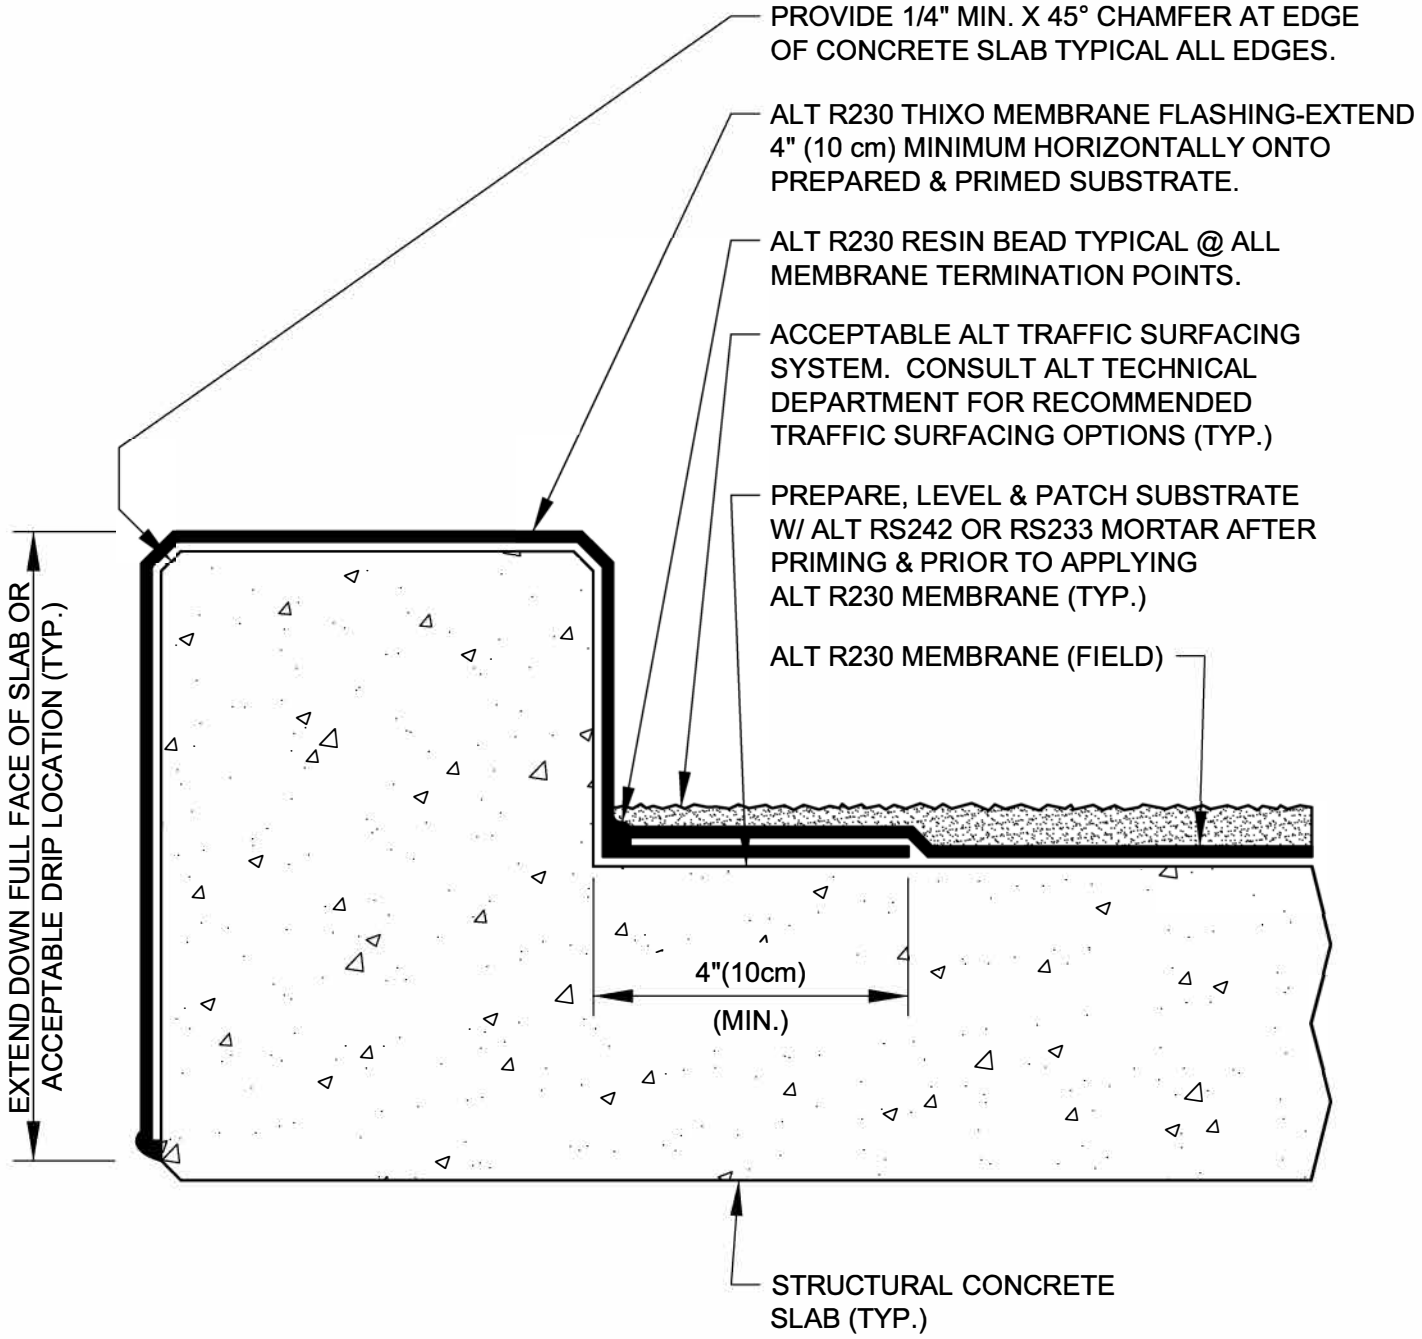

ALT GLOBAL	CONCRETE BALCONY CURB FLASHING (ALT.)				DRAWING NO.: E-2D
	REVISION 0	ISSUE DATE 10-15-2014	SCALE N.T.S.	DRAWN BY ALT Global	AE_02D